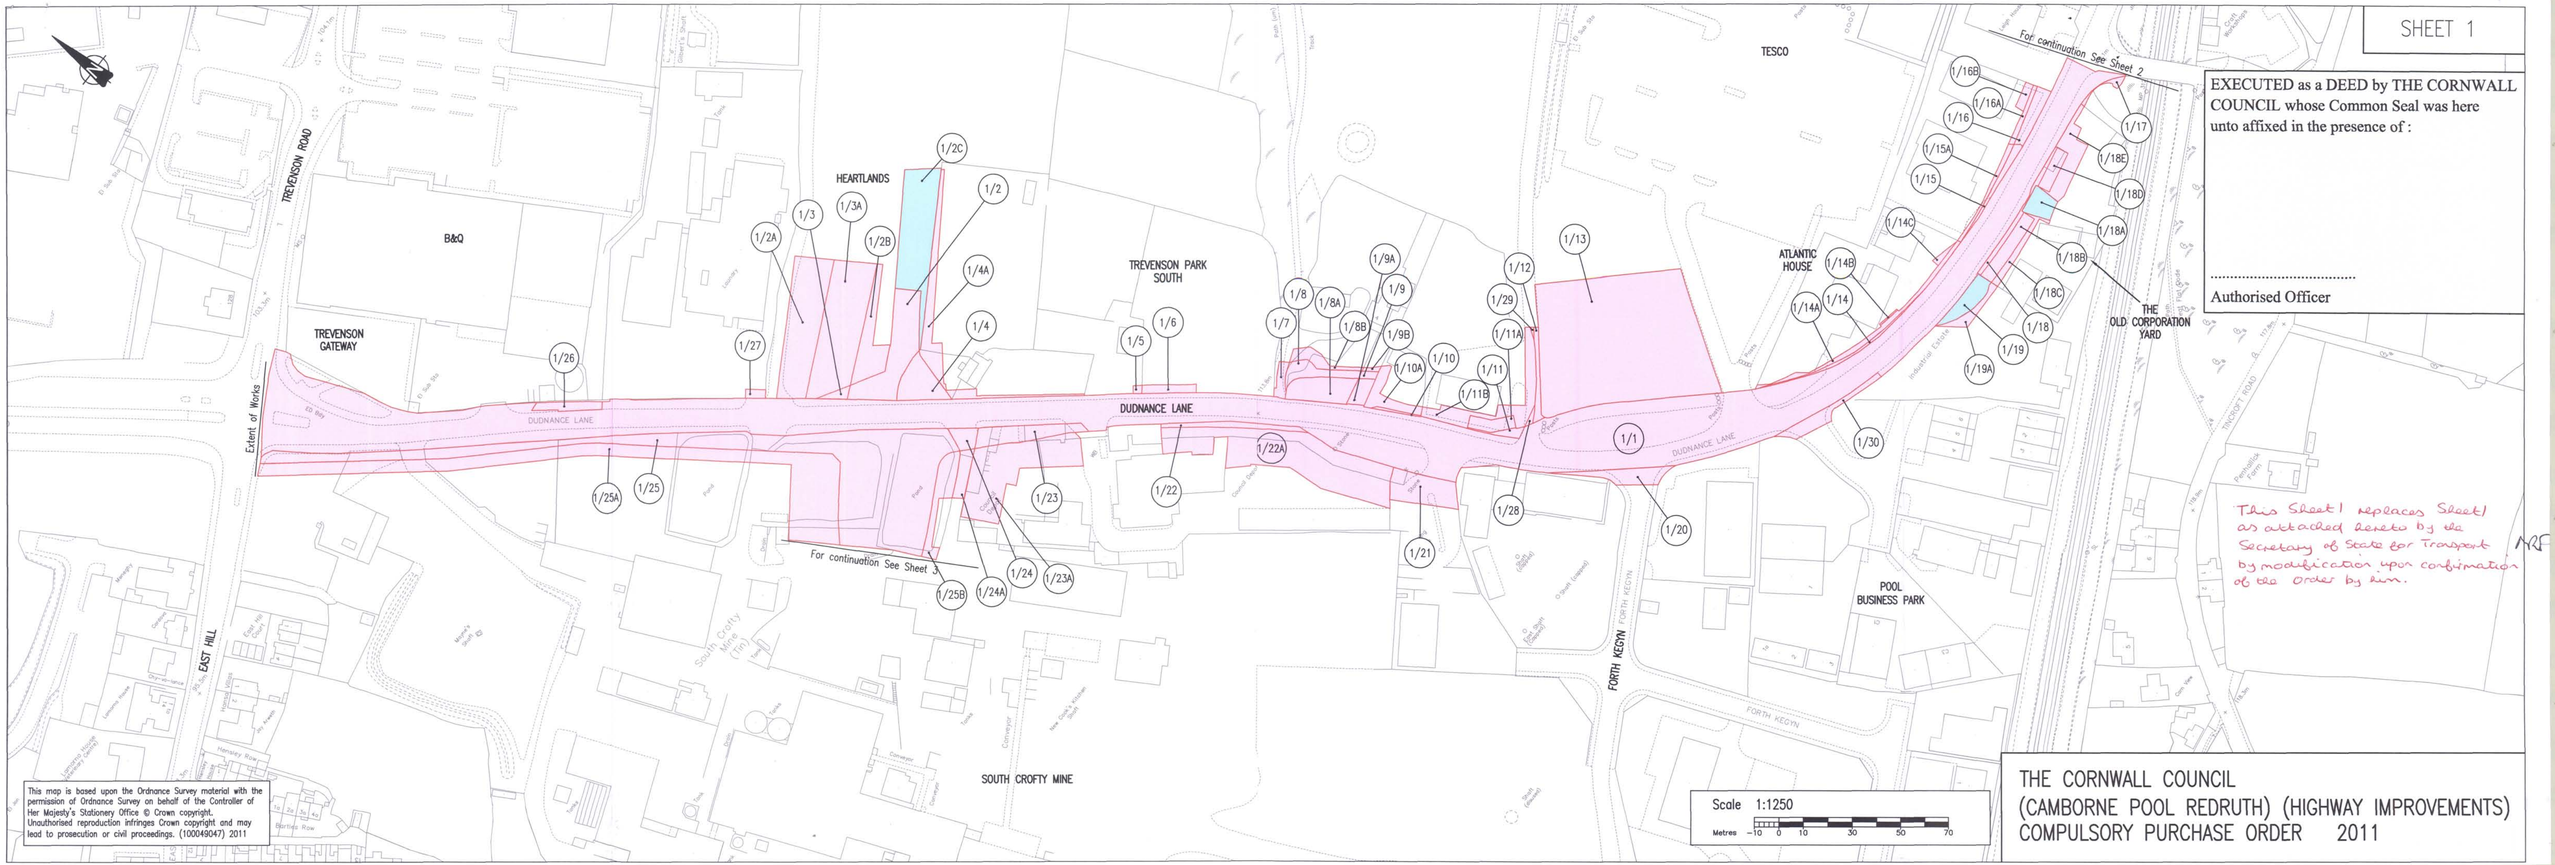
SHEET 1
EXECUTED as a DEED by THE CORNWALL COUNCIL whose Common Seal was here unto affixed in the presence of :
.....
Authorised Officer
This Sheet 1 replaces Sheet 1 as attached hereto by the Secretary of State for Transport by modification upon confirmation of the Order by him.
THE CORNWALL COUNCIL
(CAMBORNE POOL REDRUTH) (HIGHWAY IMPROVEMENTS)
COMPULSORY PURCHASE ORDER 2011
Scale 1:1250
Metres -10 0 10 30 50 70
This map is based upon the Ordnance Survey material with the permission of Ordnance Survey on behalf of the Controller of Her Majesty's Stationery Office © Crown copyright. Unauthorised reproduction infringes Crown copyright and may lead to prosecution or civil proceedings. (100049047) 2011
For continuation See Sheet 2
For continuation See Sheet 3
Extent of Works
TREVENSON ROAD
TREVENSON GATEWAY
B&Q
HEARTLANDS
TREVENSON PARK SOUTH
DUDNANCE LANE
TESCO
ATLANTIC HOUSE
THE OLD CORPORATION YARD
POOL BUSINESS PARK
FORTH KEGYN
EAST HILL
SOUTH CROFTY MINE
1/1
1/2
1/2A
1/2B
1/2C
1/3
1/3A
1/4
1/4A
1/5
1/6
1/7
1/8
1/8A
1/8B
1/9
1/9A
1/9B
1/10
1/10A
1/11
1/11A
1/11B
1/12
1/13
1/14
1/14A
1/14B
1/15
1/15A
1/16
1/16A
1/16B
1/17
1/18
1/18A
1/18B
1/18C
1/18D
1/18E
1/19
1/19A
1/20
1/21
1/22
1/22A
1/23
1/23A
1/24
1/24A
1/25
1/25A
1/25B
1/26
1/27
1/28
1/29
1/30